


1 2 3
62'-0"
18.29 m
31'-10"
9.70 m
1'-2"
19'-0"
5.79 m

PROPERTY LINE
VIEW CORNER 32.3
VC EL 415.026
PROPERTY LINE
1
A-400
1
A-402

PROPERTY LINE
VC EL 415.026
VIEW CORNER 32.3
VC EL 415.026
PROPERTY LINE

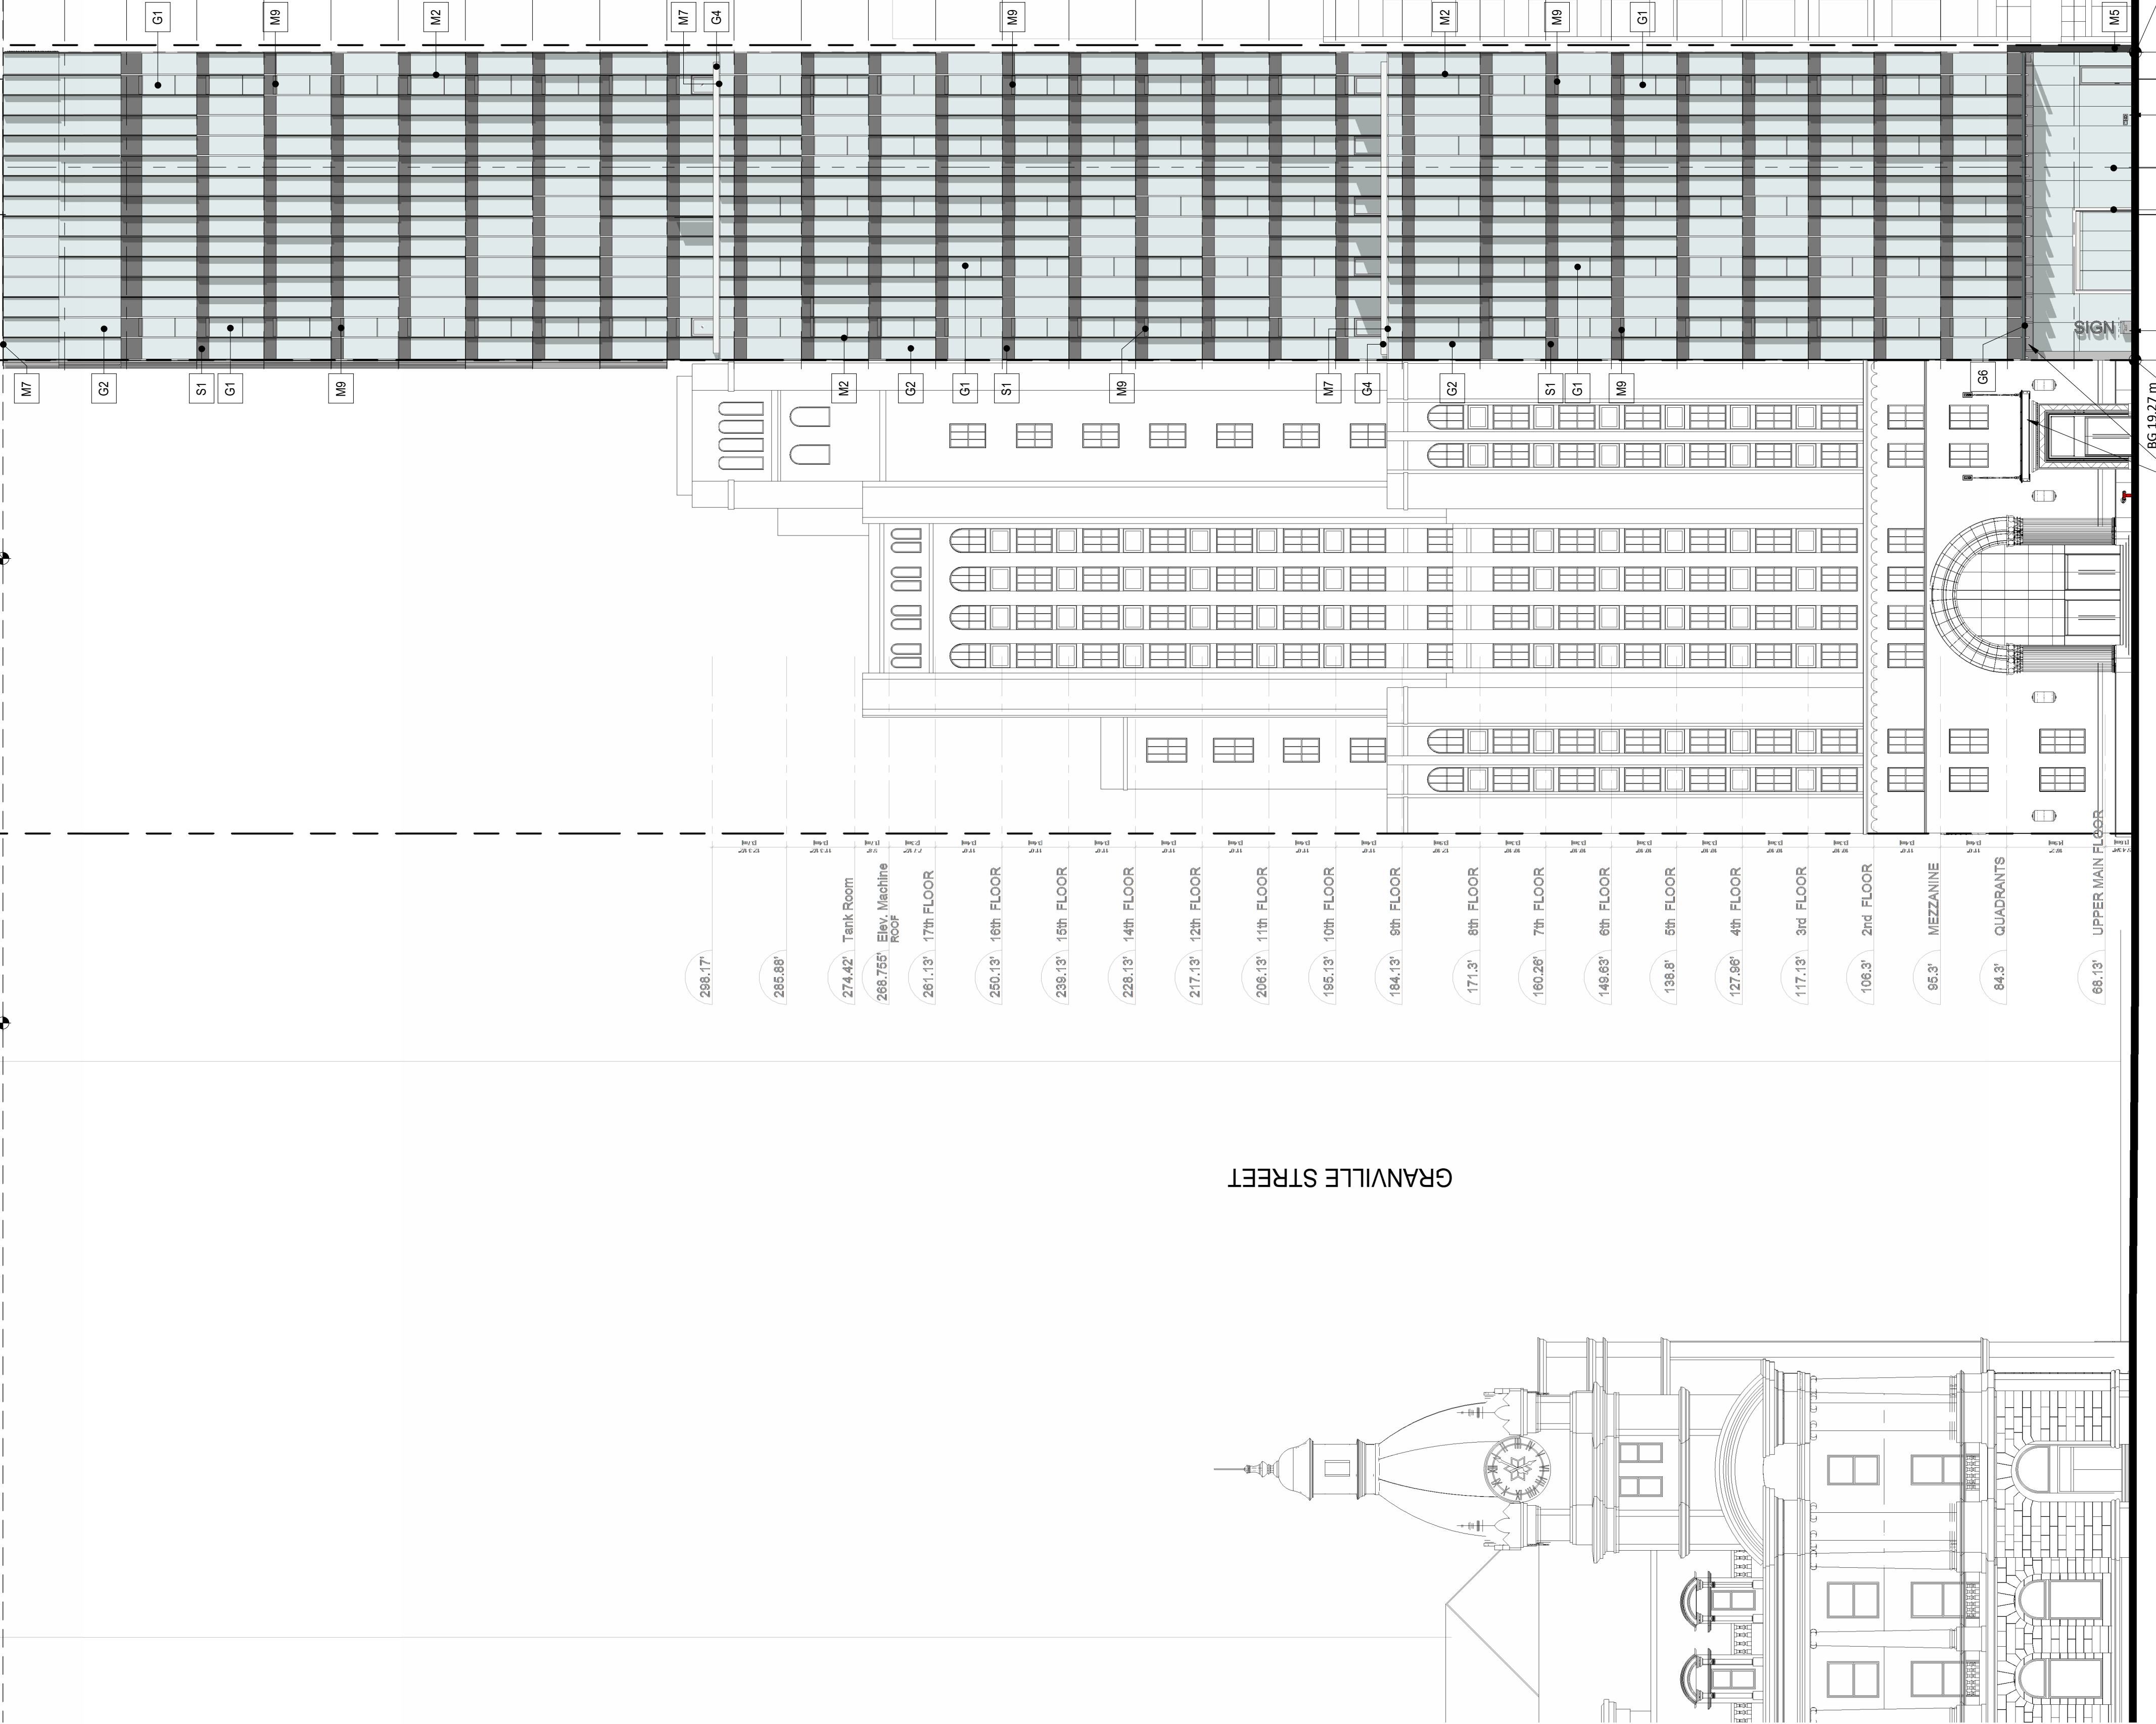

1 SOUTH
A-301
SCALE: 1/16" = 1'-0"


MATERIAL LEGEND

B1	CONCRETE BLOCK WALL SEALED WITH ANTI-GRAFFITI COATING (LANE)	G3	SILICONE STRUCTURAL GLAZING GLASS: VISION GLASS, LOW IRON FRAME: CLEAR ANODIZED ALUMINUM (NORTH & SOUTH FACADE AT LOBBY)	G7	SINGLE GLAZED STOREFRONT (INSIDE LIGHT WELL) GLASS: CLEAR ANODIZED ALUMINUM FRAME: CLEAR ANODIZED ALUMINUM	M3	ARCHITECTURAL LOUVERS FINISH: COLOUR TO MATCH METAL PANEL	M8	METAL PANEL FINISH: CLEAR ANODIZED ALUM. (LANE)
C1	CONCRETE SEALED WITH ANTI-GRAFFITI COATING (LANE)	G4	CLEAR GLASS GUARDRAIL GLASS: CLEAR, LOW IRON (BALCONIES / ATRIUM ENCLOSURE)	H1	ARCHITECTURAL SCREEN (HERITAGE) FINISH: TO MATCH COLOUR OF ANDESITE STONE	M4	EXTRUDED METAL FRAME FINISH: ANODIZED ALUMINUM FINISH	M9	VENT / INTAKE LOUVERS FINISH: COLOUR TO MATCH CURTAIN WALL SPANDREL GLAZING
C2	ARCHITECTURAL FINISHED CONCRETE WITH REVEAL HIGH DENSITY CONCRETE (EAST FACADE)	G5	DOUBLE GLAZED STOREFRONT GLASS: CLEAR, LOW IRON FRAME: CLEAR ANODIZED ALUMINUM FINISHED MULLIONS (ATRIUM ENCLOSURE)	M1	CURTAIN WALL SYSTEM WITH WINDOWS AND METAL PANEL GLASS: VISION GLASS, DBL. GLAZED, INSULATED, CLEAR LOW E FRAME: CLEAR ANODIZED ALUMINUM METAL PANEL: CLEAR ANODIZED ALUMINUM TO MATCH EXTRUDED FINIS, TWO FINISHES: GLOSSY & MATT (EAST FACADE)	M5	METAL FLASHING TYPE: METAL FLASHING / PANEL FINISH: GALVALUME, CHARCOAL	S1	CURTAIN WALL SPANDREL GLASS: DBL. VISION GLASS INSULATED, FIRE RATED, ANODIZED ALUMINUM FINISHED MULLIONS, SILICONE JOINT BETWEEN SPANDREL AND VISION GLASS
G1	CURTAIN WALL SYSTEM WITH PHANTOM OPERABLE WINDOW GLASS: VISION GLASS, DOUBLE GLAZED, INSULATED, CLEAR LOW E FRAME: CLEAR ANODIZED ALUMINUM FINISHED MULLIONS, SILICONE JOINT FOR OPERABLE	G6	LAMINATED GLASS CANOPY WITH EXTRUDED ALUMINUM FIN GLASS: TROSTED	M2	EXTRUDED ALUMINUM FIN (SUN SHADE) FINISH: CLEAR ANODIZED ALUMINUM FINISH (ON SOUTH AND WEST FACADES)	M6	METAL MECHANICAL LOOUVER FINISH: CLEAR ANODIZED ALUM. (LANE)	T1	EXTERIOR STONE CLADDING GRANITE AND BASALT FINISHES (LANE)
G2	CURTAIN WALL SYSTEM GLASS: VISION GLASS, DOUBLE GLAZED, INSULATED, FIRE RATED, ANODIZED ALUMINUM FINISHED MULLIONS FRAME: CLEAR ANODIZED ALUMINUM FINISHED MULLIONS								

SUSTAINABILITY

ROOF VEGETATION WILL BE NATIVE AND ADAPTIVE.
OPEN SPACE PROVIDED PER LEED REQUIREMENTS PROVIDING ACCESS TO THE OUTDOORS FOR BUILDING USERS.


All rights reserved, property of Musson Cattell Mackey Partnership. Use or reproduction prohibited without prior written permission.

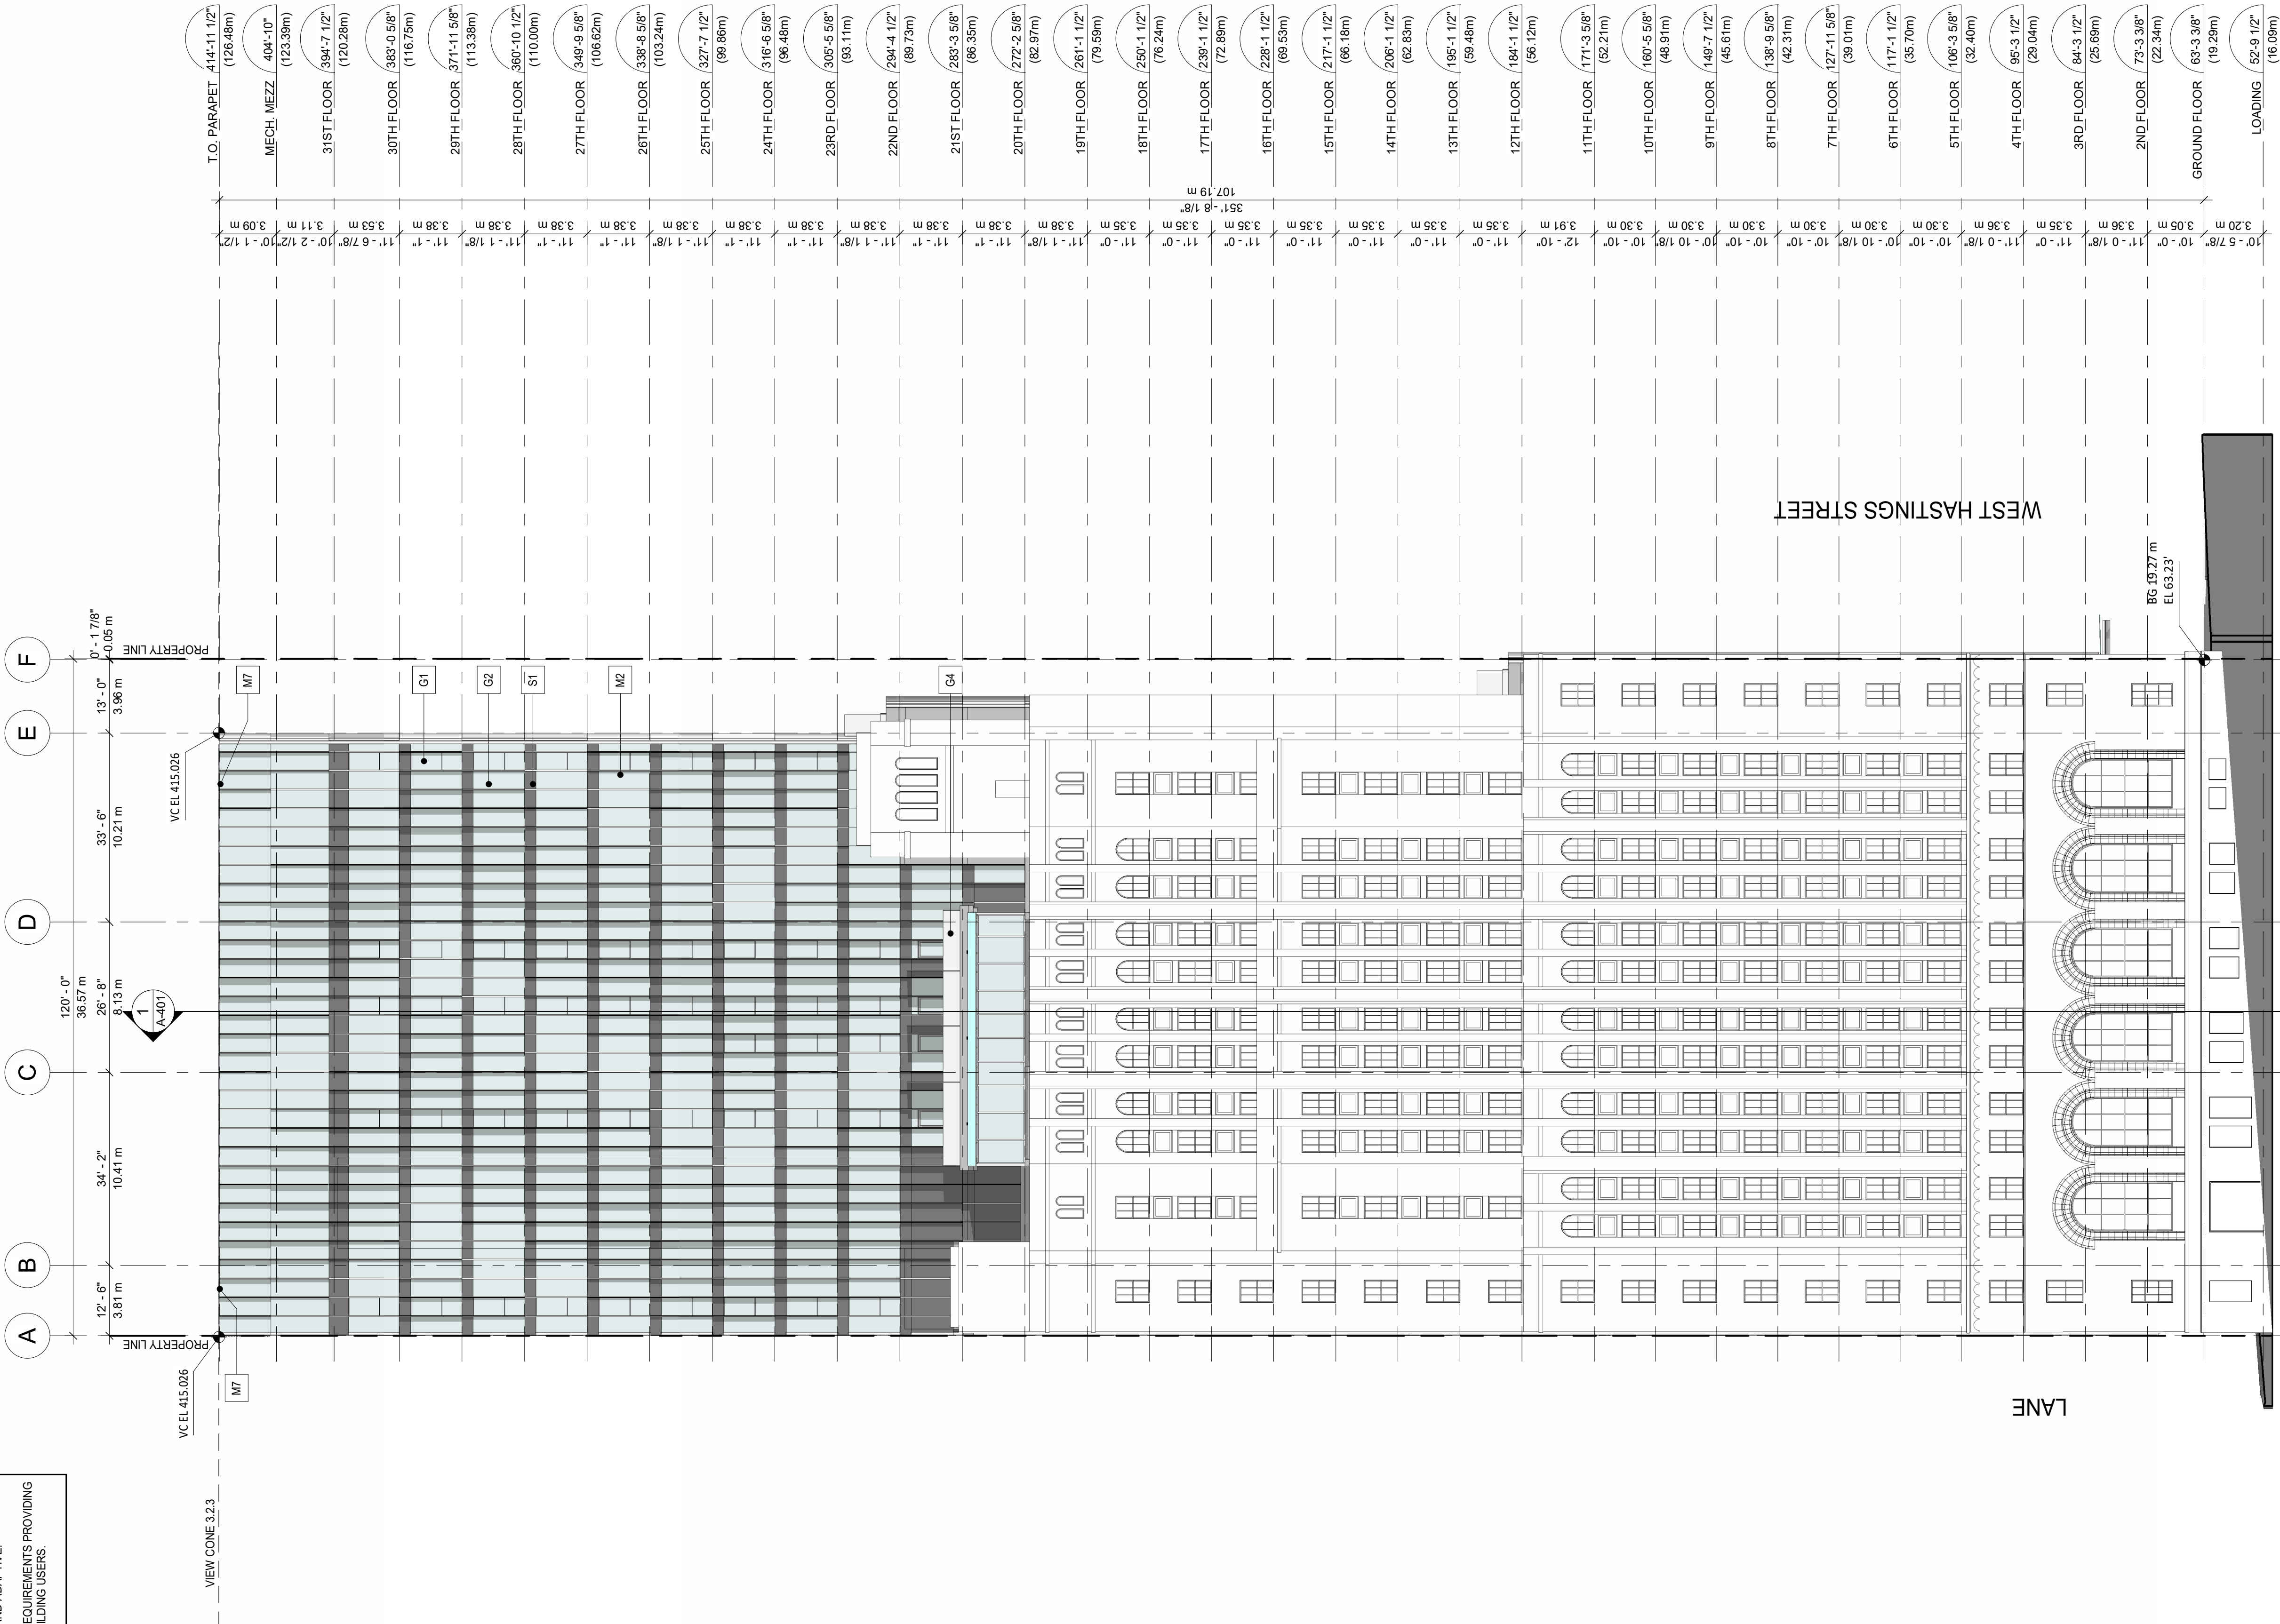

1 WEST
SCALE: 1/16" = 1'-0"

MATERIAL LEGEND

B1	CONCRETE BLOCK WALL SEALED WITH ANTI-GRAFFITI COATING (LANE)	G3	SILICONE STRUCTURAL GLAZING GLASS: VISION GLASS, LOW IRON (NORTH & SOUTH FACADE AT LOBBY)	G7	SINGLE GLAZED STOREFRONT (INSIDE LIGHT WELL) GLASS: CLEAR ANODIZED ALUMINUM FRAME: CLEAR ANODIZED ALUMINUM	M3	ARCHITECTURAL LOUVERS FINISH: COLOUR TO MATCH METAL PANEL	M8	METAL PANEL FINISH: CLEAR ANODIZED ALUM. (LANE)
C1	CONCRETE	G4	CLEAR GLASS GUARDRAIL GLASS: CLEAR (BALCONIES / ATRIUM ENCLOSURE)	H1	ARCHITECTURAL SCREEN (HERITAGE) FINISH: TO MATCH COLOUR OF ANDESITE STONE	M4	EXTRUDED METAL FRAME FINISH: ANODIZED ALUMINUM FINISH	M9	VENT / INTAKE LOUVERS FINISH: COLOUR TO MATCH CURTAIN WALL SPANDREL GLAZING
C2	ARCHITECTURAL FINISHED CONCRETE WITH REVEAL HIGH DENSITY CONCRETE (EAST FACADE)	G6	DOUBLE GLAZED STOREFRONT GLASS: CLEAR ANODIZED ALUMINUM FINISHED MULLIONS, SILICONE JOINT FOR OPERABLE (ATRIUM ENCLOSURE)	M1	CURTAIN WALL SYSTEM WITH WINDOWS AND METAL PANEL GLASS: VISION GLASS, DBL GLAZED, INSULATED, CLEAR LOW E (ONLY OPERABLE FOR MAINTENANCE) FRAME: CLEAR ANODIZED ALUMINUM, METAL PANEL: CLEAR ANODIZED ALUMINUM TO MATCH EXTRUDED FINIS. TWO FINISHES: GLOSSY & MATT (EAST FACADE)	M5	METAL FLASHING TYPE: WEATHER SLUICING / PANEL FINISH: GALVALUME, CHARCOAL	S1	CURTAIN WALL SPANDREL GLASS: DBL VISION GLASS INSULATED, FIRE RATED FRAME: CLEAR ANODIZED ALUMINUM FINISHED MULLIONS, SILICONE JOINT BETWEEN SPANDREL AND VISION GLASS
G1	CURTAIN WALL SYSTEM WITH PHANTOM OPERABLE WINDOW GLASS: VISION GLASS, DOUBLE GLAZED, INSULATED, CLEAR LOW E FRAME: CLEAR ANODIZED ALUMINUM FINISHED MULLIONS, SILICONE JOINT FOR OPERABLE	G2	LAMINATED GLASS CANOPY WITH EXTRUDED ALUMINUM FIN GLASS: FROSTED	M2	EXTRUDED ALUMINUM FIN (SUN SHADE) FINISH: CLEAR ANODIZED ALUMINUM FINISH (ON SOUTH AND WEST FACADES)	M6	METAL MECHANICAL LOOUIER FINISH: CLEAR ANODIZED ALUM. (LANE)	T1	EXTERIOR STONE CLADDING GRANITE AND BASALT FINISHES (LANE)

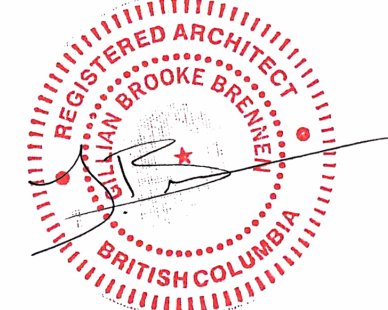

1	2026-06-12	ISSUED FOR DP
#	YYYY-MM-DD	REVISION

2026-06-24
Seal

665 W. HASTINGS
HOTEL & OFFICE

665 West Hastings Street,
Vancouver BC

Project

BUILDING
ELEVATION - WEST

Drawing


Scale As indicated

Project 226018

Sheet
A-302

Architects Designers Planners

Oceanic Plaza
1066 West Hastings Street
Suite 1900
Vancouver, British Columbia
Canada V6E 3X1
T. 604.687. 2990
F. 604.687. 1771
MCMParhitects.com

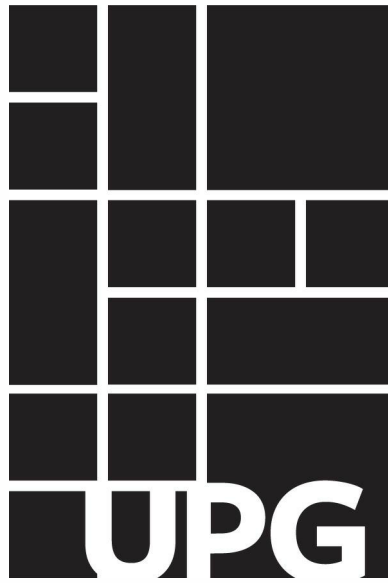


M C M

Musson
Cattell
Mackey
Partnership

SUSTAINABILITY

ROOF VEGETATION WILL BE NATIVE AND ADAPTIVE.
OPEN SPACE PROVIDED PER LEED REQUIREMENTS PROVIDING ACCESS TO THE OUTDOORS FOR BUILDING USERS.

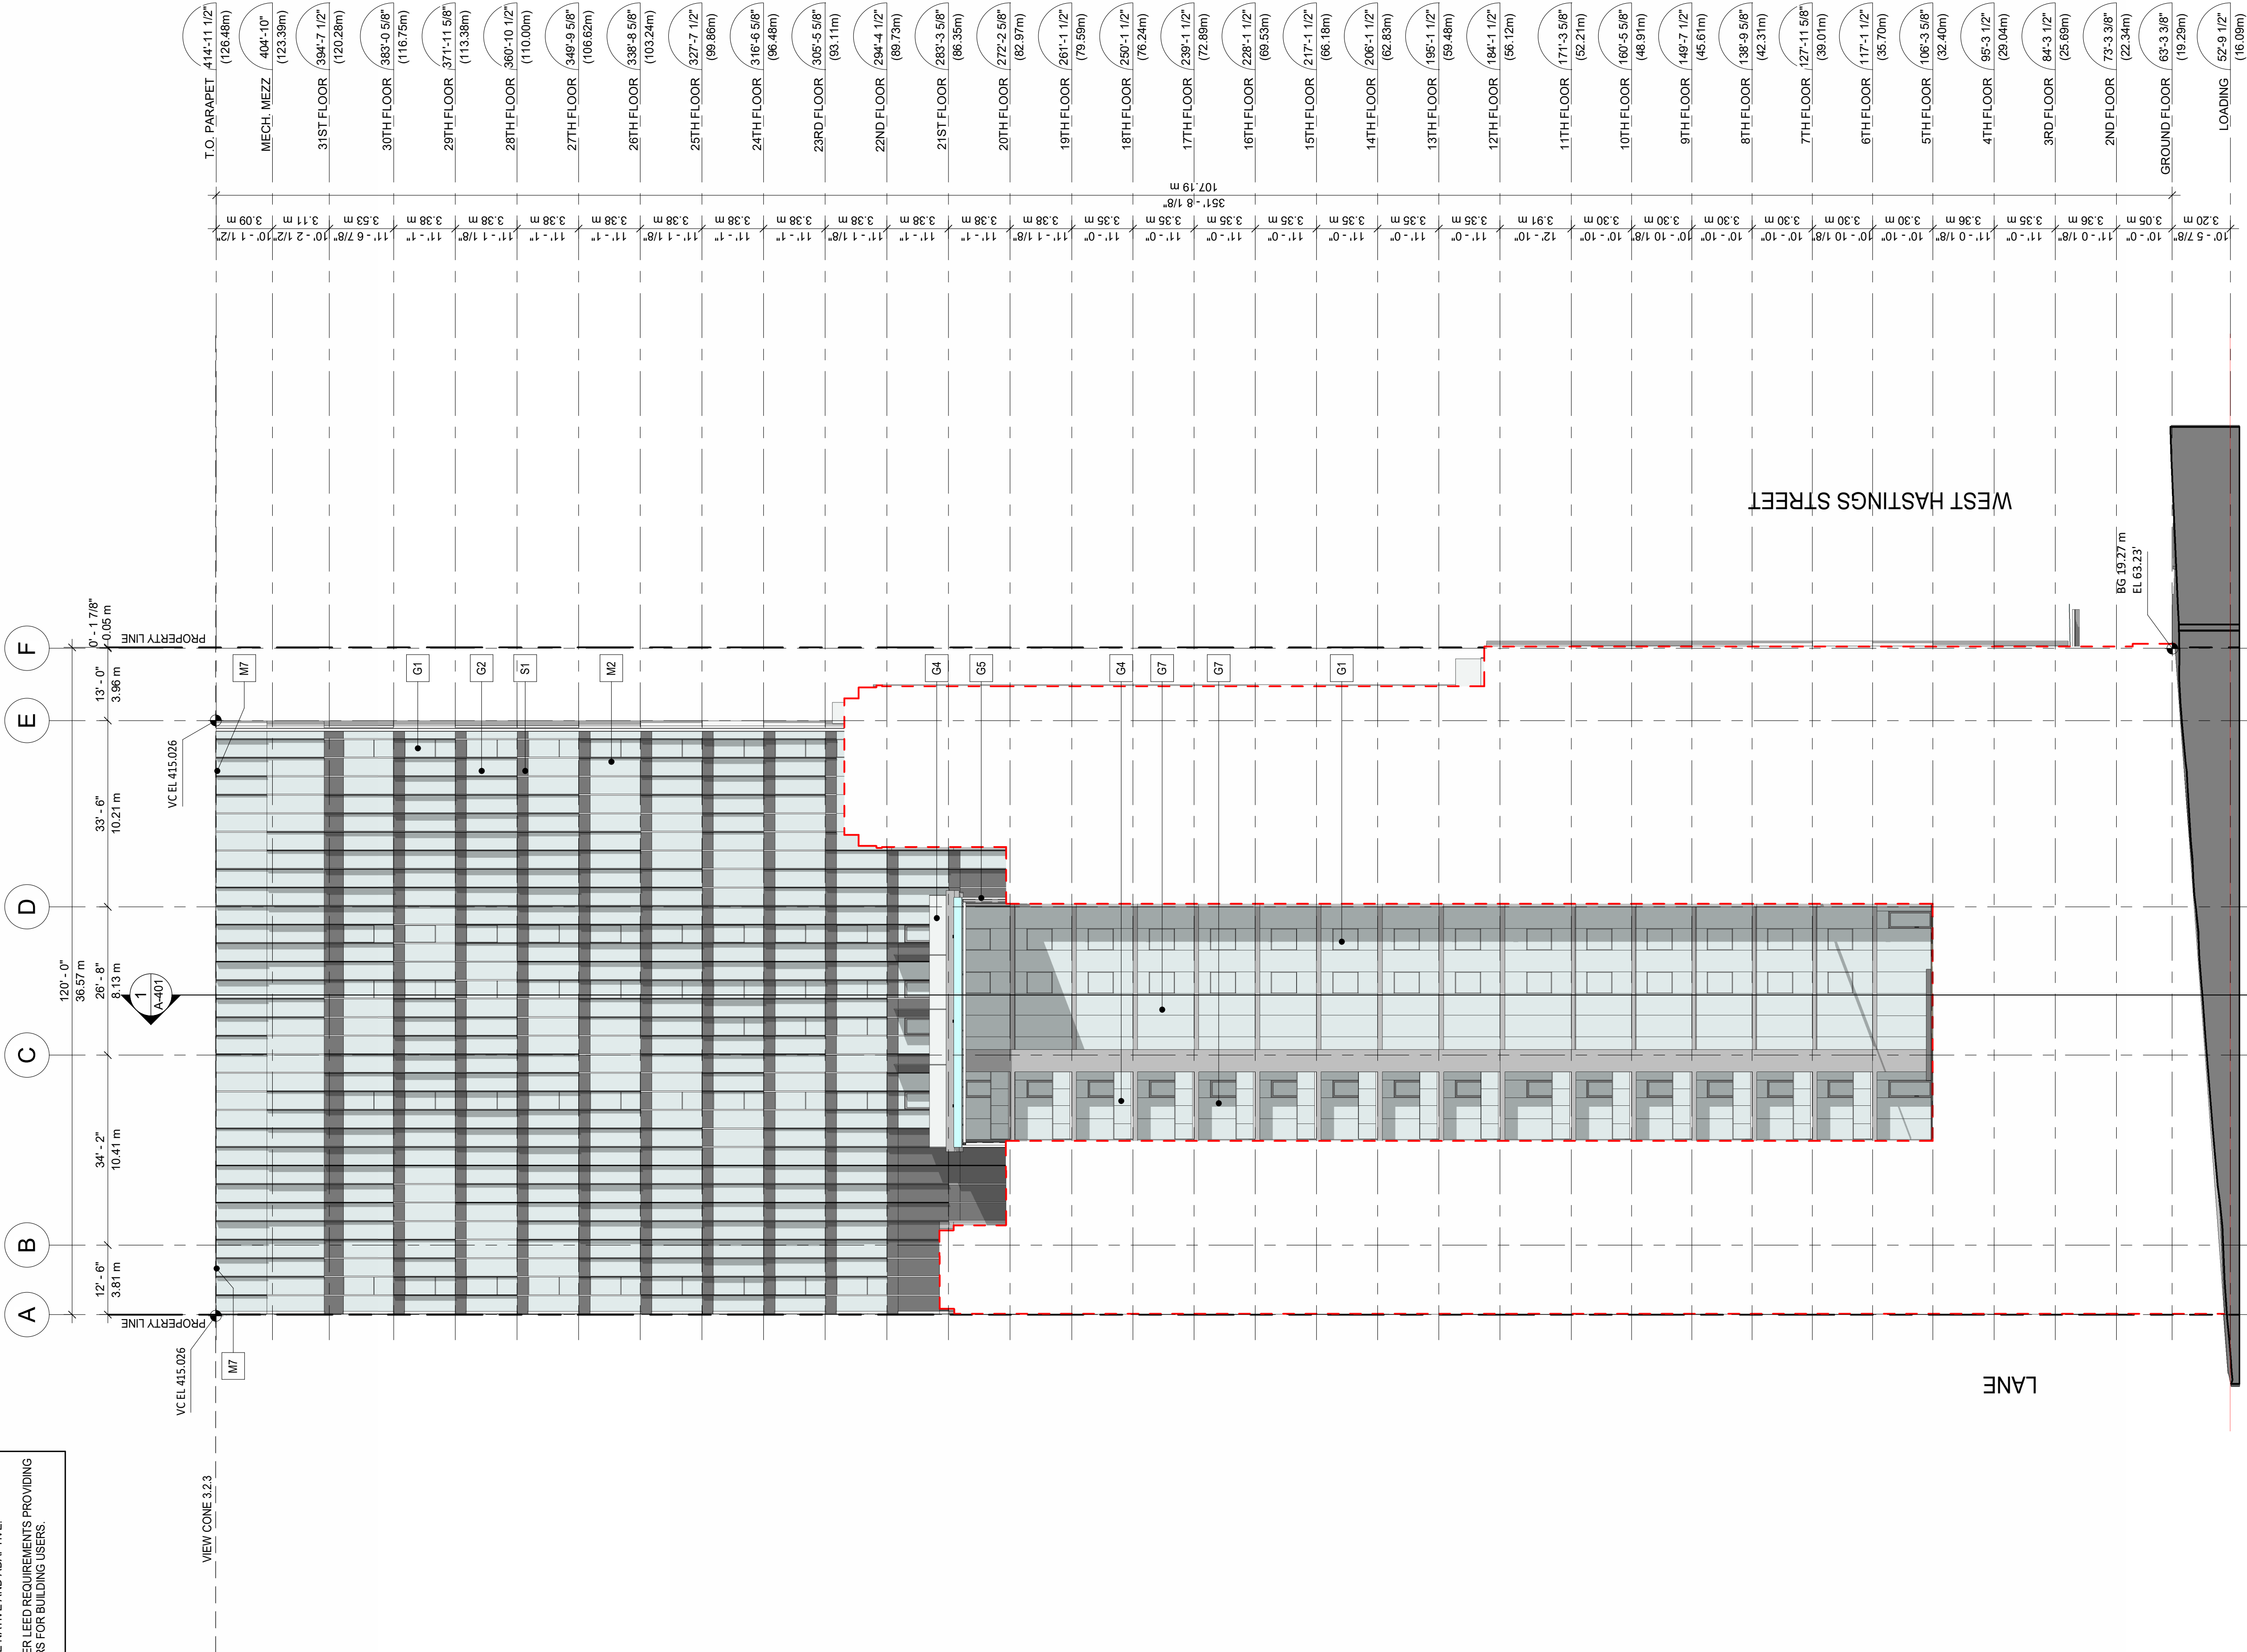

MATERIAL LEGEND

B1	CONCRETE BLOCK WALL SEALED WITH ANTI-GRAFFITI COATING (LANE)	G3	SILICONE STRUCTURAL GLAZING GLASS: VISION GLASS, LOW IRON (NORTH & SOUTH FACADE AT LOBBY)	G7	SINGLE GLAZED STOREFRONT (INSIDE LIGHT WELL) GLASS: CLEAR FRAME: CLEAR ANODIZED ALUMINUM FINISH: TO MATCH COLOUR OF ANDESITE STONE	M3	ARCHITECTURAL LOUVERS FINISH: COLOUR TO MATCH METAL PANEL	M8	METAL PANEL FINISH: CLEAR ANODIZED ALUM. (LANE)
C1	CONCRETE SEALED WITH ANTI-GRAFFITI COATING (LANE)	G4	CLEAR GLASS GUARDRAIL GLASS: CLEAR (BALCONIES / ATRIUM ENCLOSURE)	H1	ARCHITECTURAL SCREEN (HERITAGE) FINISH: TO MATCH COLOUR OF ANDESITE STONE	M4	EXTRUDED METAL FRAME FINISH: ANODIZED ALUMINUM FINISH	M9	VENT / INTAKE LOUVERS FINISH: COLOUR TO MATCH CURTAIN WALL SPANDREL GLAZING
C2	ARCHITECTURAL FINISHED CONCRETE WITH REVEAL HIGH DENSITY CONCRETE (EAST FACADE)	G5	DOUBLE GLAZED STOREFRONT GLASS: CLEAR, LOW IRON FRAME: CLEAR ANODIZED ALUMINUM FINISHED MULLIONS (ATRIUM ENCLOSURE)	M1	CURTAIN WALL SYSTEM WITH WINDOWS AND METAL PANEL GLASS: VISION GLASS, DBL GLAZED, INSULATED, CLEAR LOW E (ONLY OPERABLE FOR MAINTENANCE) FRAME: CLEAR ANODIZED ALUMINUM, METAL PANEL: CLEAR ANODIZED ALUMINUM TO MATCH EXTRUDED FINIS, TWO FINISHES: GLOSSY & MATT (EAST FACADE)	M5	METAL FLASHING TYPE: METAL FLASHING / PANEL FINISH: GALVALUME, CHARCOAL	S1	CURTAIN WALL SPANDREL GLASS: DBL VISION GLASS INSULATED, FIRE RATED FRAME: CLEAR ANODIZED ALUMINUM FINISHED MULLIONS, SILICONE JOINT BETWEEN SPANDREL AND VISION GLASS
G1	CURTAIN WALL SYSTEM WITH PHANTOM OPERABLE WINDOW GLASS: VISION GLASS, DOUBLE GLAZED, INSULATED, CLEAR LOW E FRAME: CLEAR ANODIZED ALUMINUM FINISHED MULLIONS, SILICONE JOINT FOR OPERABLE	G6	LAMINATED GLASS CANOPY WITH EXTRUDED ALUMINUM FIN GLASS: FROSTED	M2	EXTRUDED ALUMINUM FIN (SUN SHADE) FINISH: CLEAR ANODIZED ALUMINUM FINISH (ON SOUTH AND WEST FACADES)	M6	METAL MECHANICAL LOOUVER FINISH: CLEAR ANODIZED ALUM. (LANE)	T1	EXTERIOR STONE CLADDING GRANITE AND BASALT FINISHES (LANE)
G2	CURTAIN WALL SYSTEM GLASS: VISION GLASS, DOUBLE GLAZED, INSULATED, CLEAR LOW E FRAME: CLEAR ANODIZED ALUMINUM FINISHED MULLIONS								



1	2026-06-12	ISSUED FOR DP
#	YYYY-MM-DD	REVISION

Seal

665 W. HASTINGS
HOTEL & OFFICE

665 West Hastings Street,
Vancouver BC

Project


BUILDING
ELEVATION - WEST
- INTERNAL

Drawing

Scale As indicated

Project 226018

Sheet
A-303

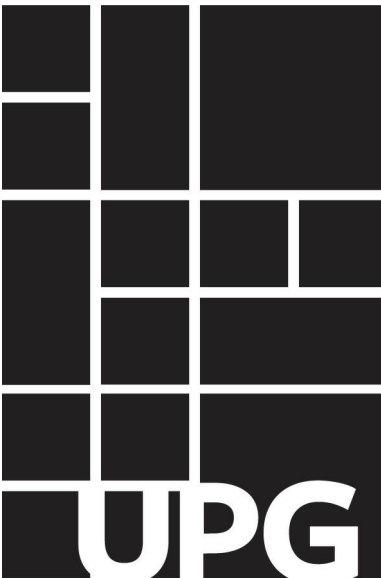

Architects Designers Planners
Oceanic Plaza
1066 West Hastings Street
Suite 1900
Vancouver, British Columbia
Canada V6E 3X1
T. 604.687. 2990
F. 604.687. 1771
MCMParhitects.com


Musson
Cattell
Mackey
Partnership

M C M

SUSTAINABILITY


ROOF VEGETATION WILL BE NATIVE AND ADAPTIVE.
OPEN SPACE PROVIDED PER LEED REQUIREMENTS PROVIDING ACCESS TO THE OUTDOORS FOR BUILDING USERS.

601 W HASTINGS ST.

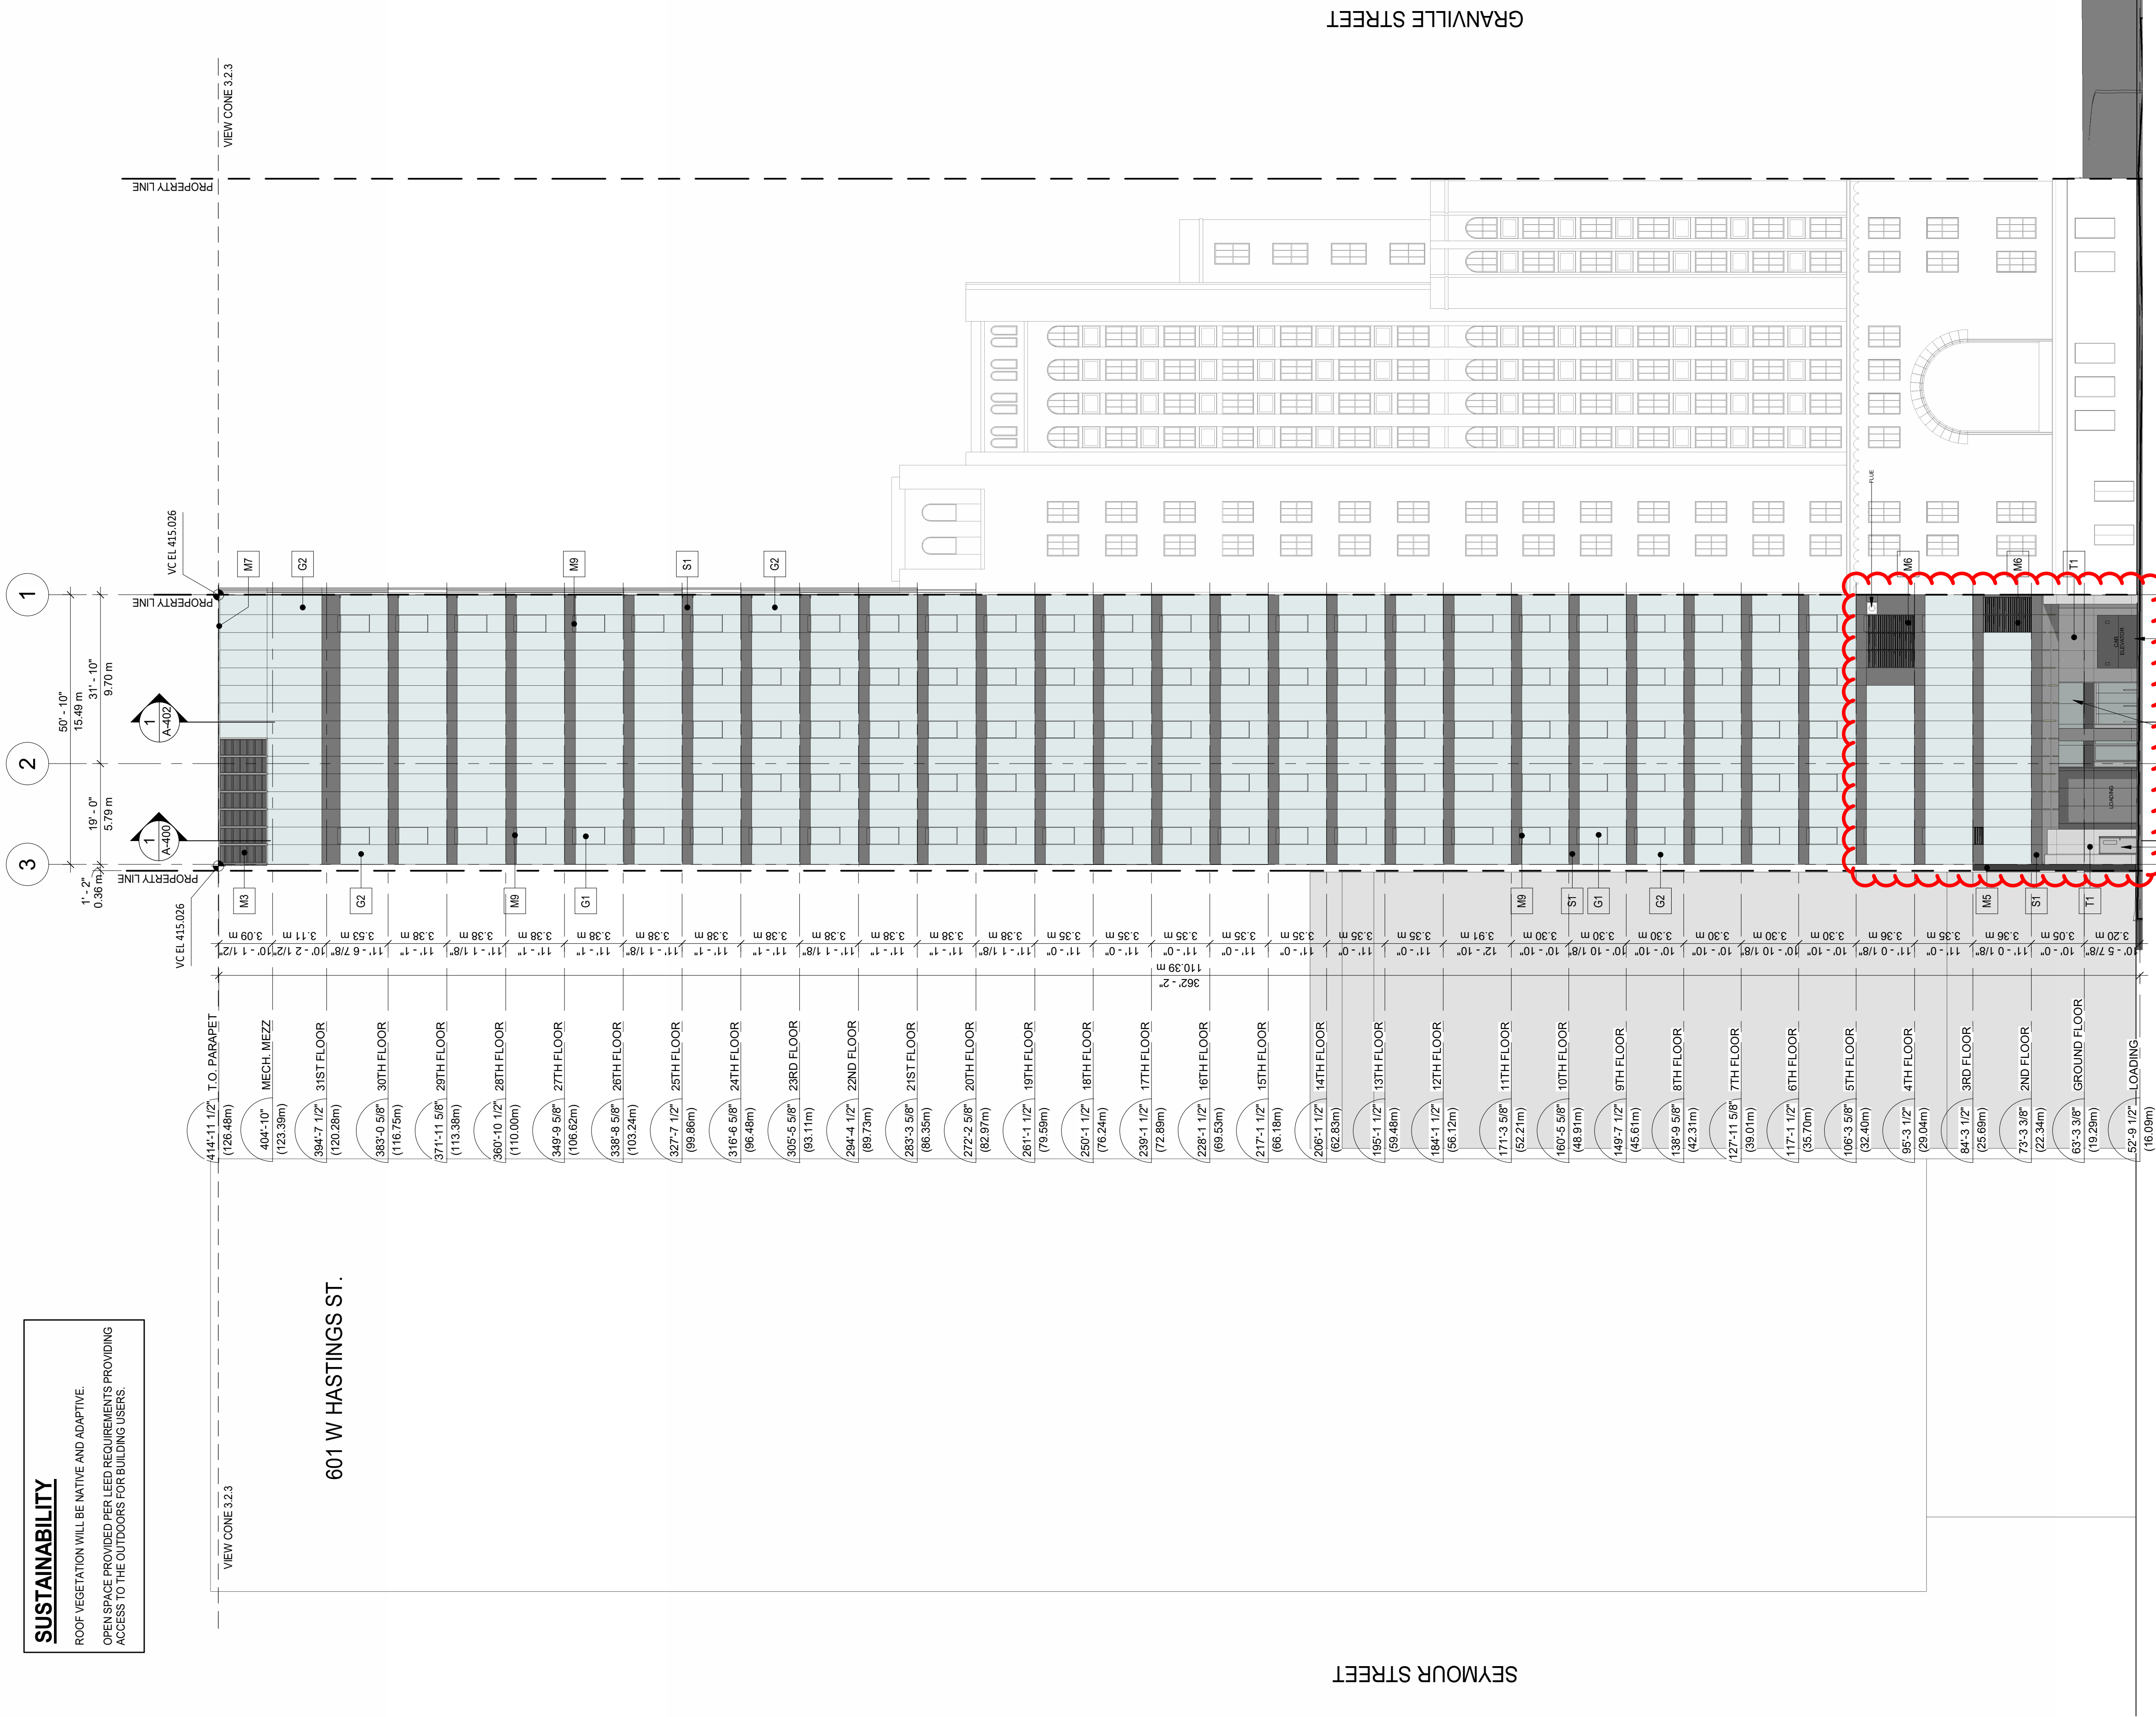

MATERIAL LEGEND

B1	CONCRETE BLOCK WALL SEALED WITH ANTI-GRAFFITI COATING (LANE)	G3	SILICONE STRUCTURAL GLAZING GLASS: VISION GLASS, LOW IRON (NORTH & SOUTH FACADE AT LOBBY)	G7	SINGLE GLAZED STOREFRONT (INSIDE LIGHT WELL) GLASS: CLEAR, ANODIZED ALUMINUM FRAME: CLEAR ANODIZED ALUMINUM FINISH: TO MATCH COLOUR OF ANDESITE STONE	M3	ARCHITECTURAL LOUVERS FINISH: COLOUR TO MATCH METAL PANEL	M8	METAL PANEL FINISH: CLEAR ANODIZED ALUM. (LANE)
C1	CONCRETE	G4	CLEAR GLASS GUARDRAIL GLASS: CLEAR (BALCONIES / ATRIUM ENCLOSURE)	H1	ARCHITECTURAL SCREEN (HERITAGE) FINISH: TO MATCH COLOUR OF ANDESITE STONE	M4	EXTRUDED METAL FRAME FINISH: ANODIZED ALUMINUM FINISH	M9	VENT / INTAKE LOUVERS FINISH: COLOUR TO MATCH CURTAIN WALL SPANDREL GLAZING
C2	ARCHITECTURAL FINISHED CONCRETE WITH REVEAL HIGH DENSITY CONCRETE (EAST FACADE)	G5	DOUBLE GLAZED STOREFRONT GLASS: CLEAR, ANODIZED ALUMINUM FINISHED MULLIONS FRAME: CLEAR ANODIZED ALUMINUM FINISHED MULLIONS (ATRIUM ENCLOSURE)	M1	CURTAIN WALL SYSTEM WITH WINDOWS AND METAL PANEL GLASS: VISION GLASS, DBL GLAZED, INSULATED, CLEAR LOW E (ONLY OPERABLE FOR MAINTENANCE) FRAME: CLEAR ANODIZED ALUMINUM, METAL PANEL: CLEAR ANODIZED ALUMINUM TO MATCH EXTRUDED FINISH, TWO FINISHES: GLOSSY & MATT (EAST FACADE)	M5	METAL FLASHING FINISH: METAL FINISHES / PANEL FINISH: GALVALUME, CHARCOAL	S1	CURTAIN WALL SPANDREL GLASS: DBL VISION GLASS INSULATED, FIRE RATED FINISHED MULLIONS, SILICONE JOINT BETWEEN SPANDREL AND VISION GLASS
G1	CURTAIN WALL SYSTEM WITH PHANTOM OPERABLE WINDOW GLASS: VISION GLASS, DOUBLE GLAZED, INSULATED, CLEAR LOW E FRAME: CLEAR ANODIZED ALUMINUM FINISHED MULLIONS, SILICONE JOINT FOR OPERABLE	G6	LAMINATED GLASS CANOPY WITH EXTRUDED ALUMINUM FIN GLASS: FROSTED	M2	EXTRUDED ALUMINUM FIN (SUN SHADE) FINISH: CLEAR ANODIZED ALUMINUM FINISH (ON SOUTH AND WEST FACADES)	M6	METAL MECHANICAL LOOIVER FINISH: CLEAR ANODIZED ALUM. (LANE)	T1	EXTERIOR STONE CLADDING GRANITE AND BASALT FINISHES (LANE)
G2	CURTAIN WALL SYSTEM GLASS: VISION GLASS, DOUBLE GLAZED, INSULATED, CLEAR LOW E FRAME: CLEAR ANODIZED ALUMINUM FINISHED MULLIONS					M7	FLASHING TYPE: ALUMINUM COLOUR: ALUMINUM FINISH		

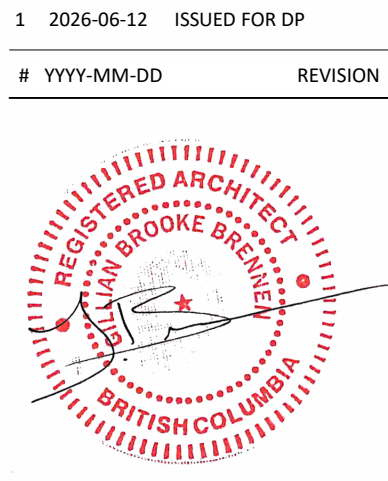

2026-06-12
YYYY-MM-DD
ISSUED FOR DP
REVISION

665 W. HASTINGS
HOTEL & OFFICE

665 West Hastings Street,
Vancouver BC

Project


BUILDING
ELEVATION -
NORTH

Drawing

Scale As indicated

Project 226018

Sheet
A-304

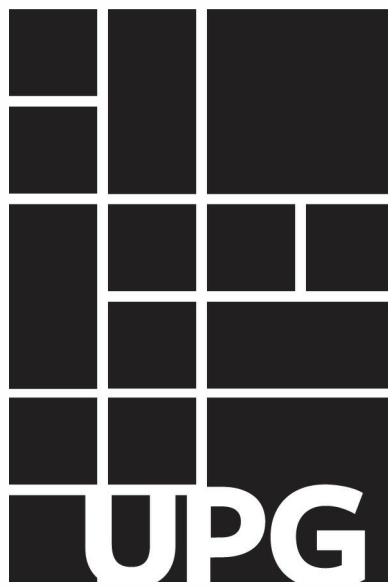


Architects Designers Planners

Oceanic Plaza
1066 West Hastings Street
Suite 1900
Vancouver, British Columbia
Canada V6E 3X1
T. 604.687. 2990
F. 604.687. 1771
MCMParhitects.com


Musson
Cattell
Mackey
Partnership

M C M

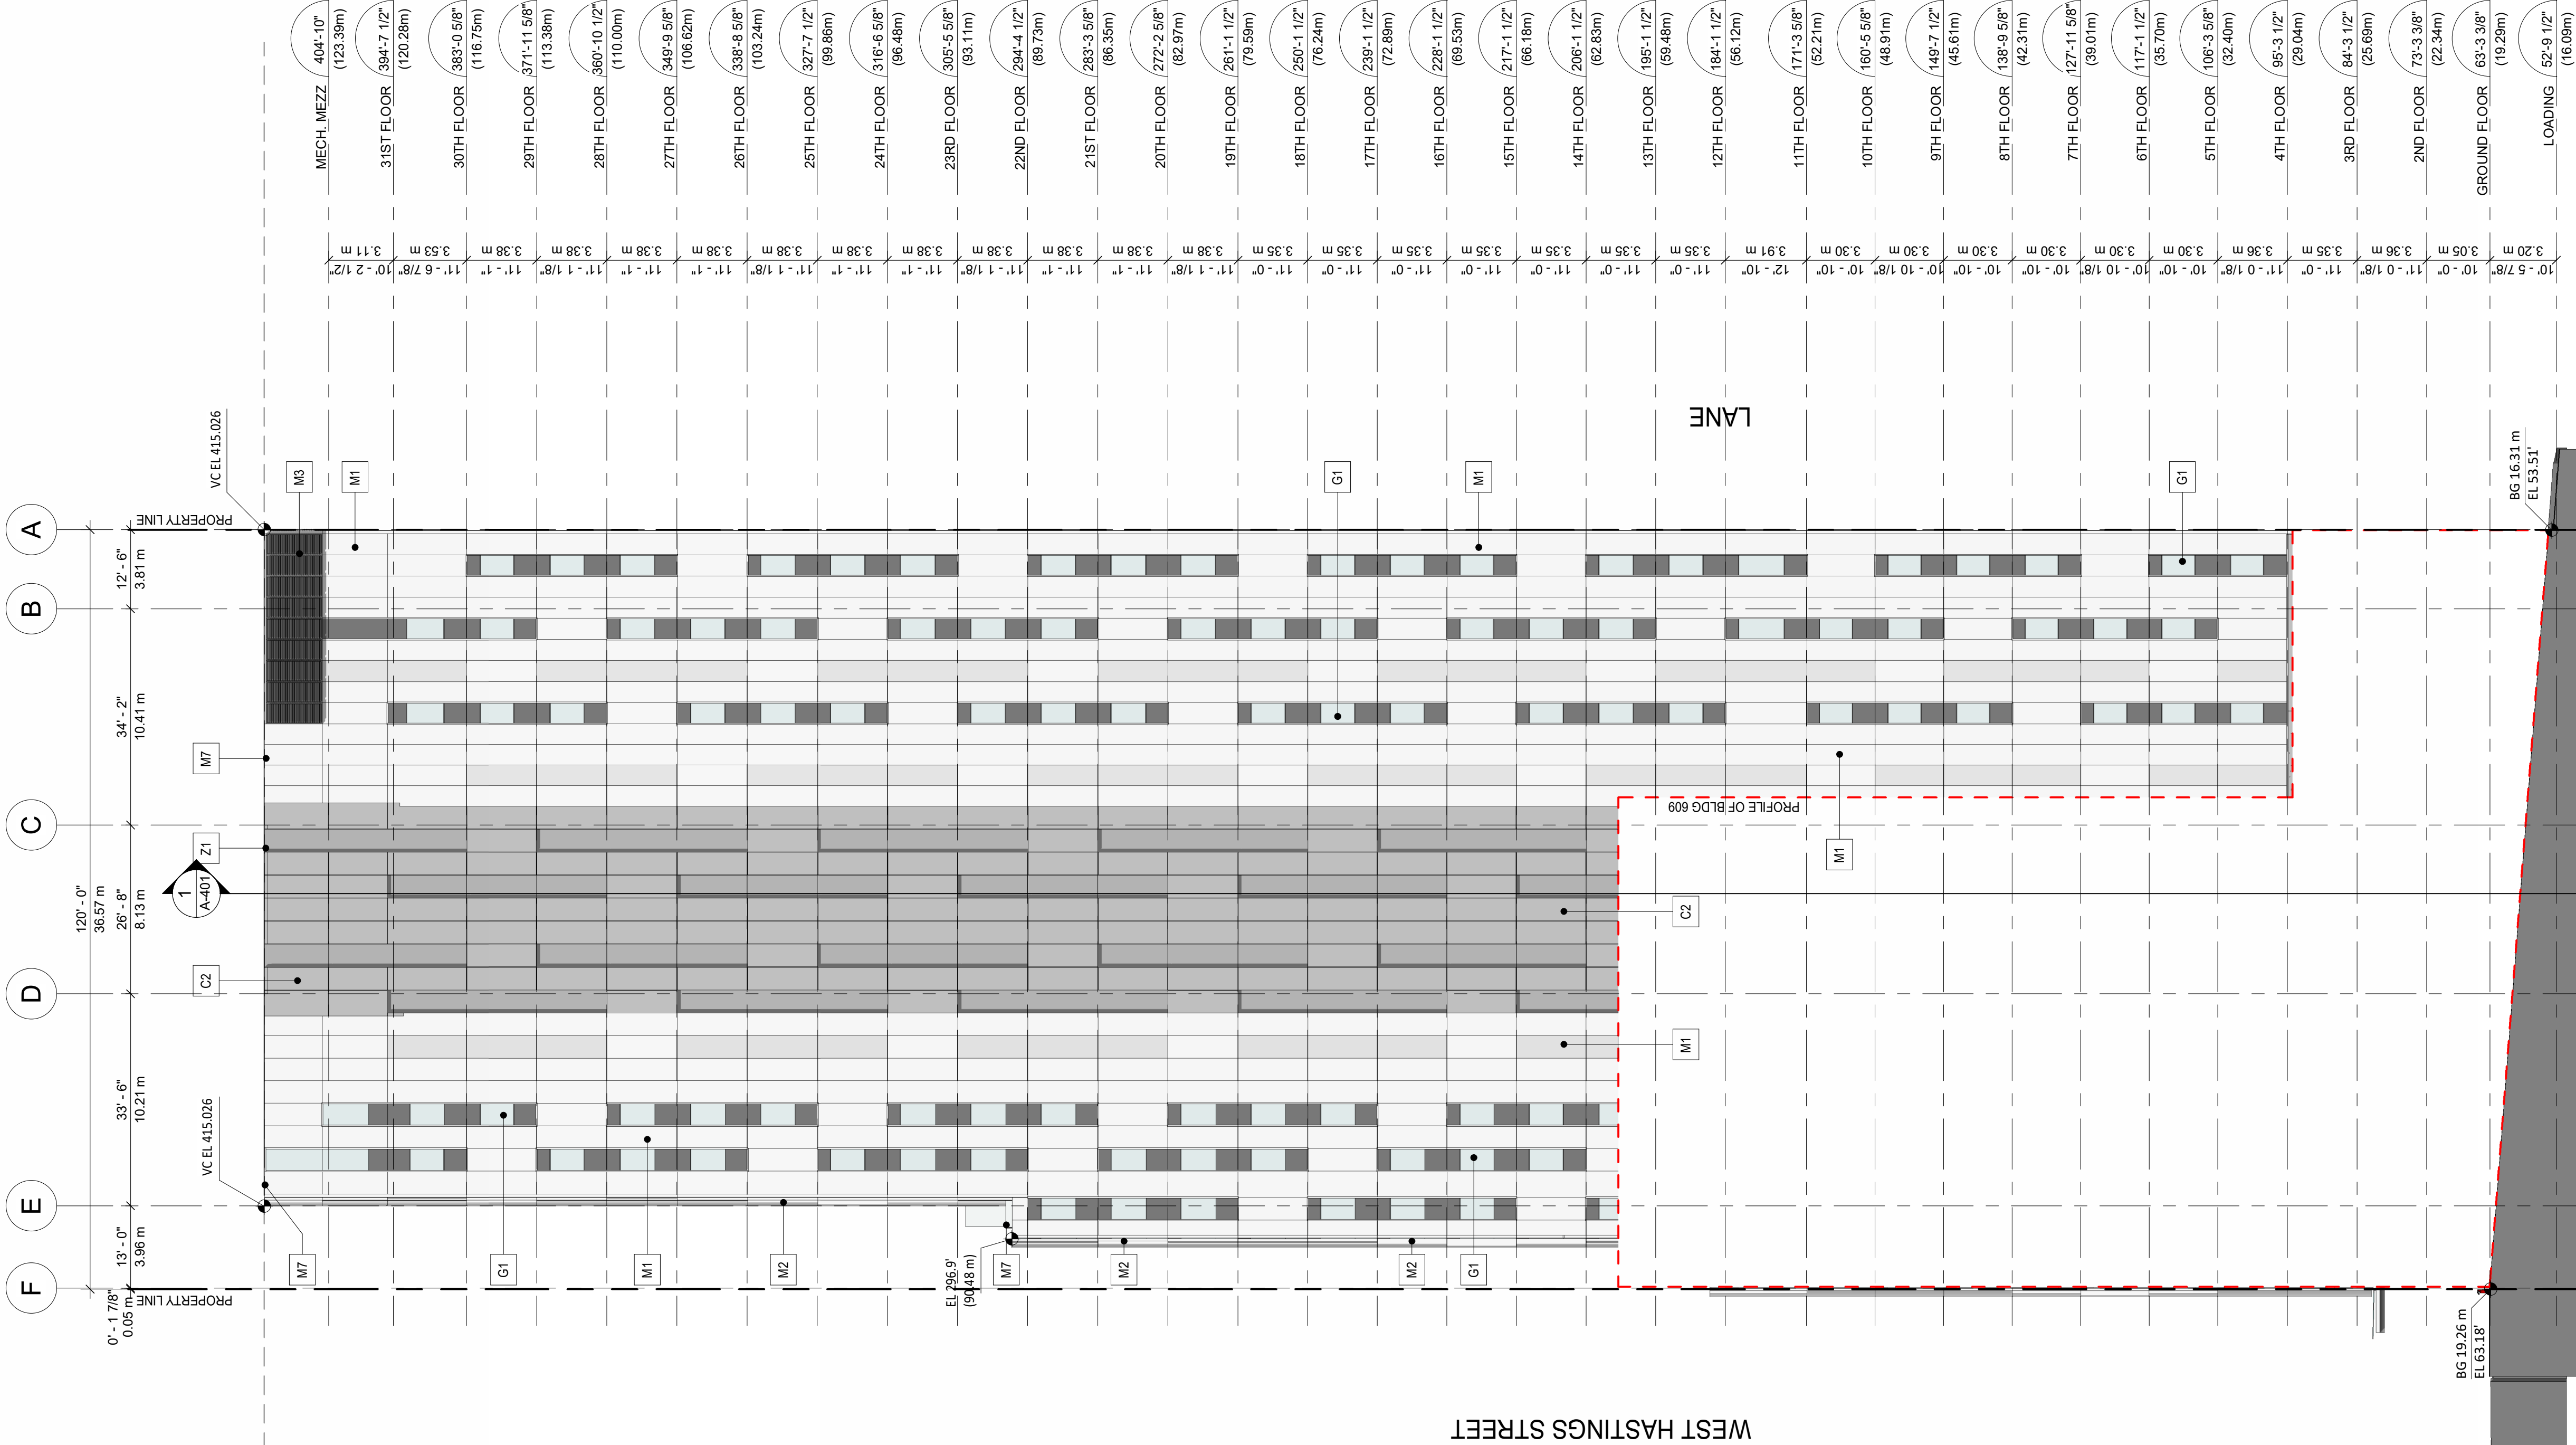

MATERIAL LEGEND

B1	CONCRETE BLOCK WALL SEALED WITH ANTI-GRAFFITI COATING (LANE)	G3	SILICONE STRUCTURAL GLAZING GLASS: VISION GLASS, LOW IRON (NORTH & SOUTH FACADE AT LOBBY)	G7	SINGLE GLAZED STOREFRONT (INSIDE LIGHT WELL) FRAME: CLEAR ANODIZED ALUMINUM FINISH: TO MATCH COLOUR OF ANDSITE STONE	M3	ARCHITECTURAL LOUVERS FINISH: COLOUR TO MATCH METAL PANEL	M8	METAL PANEL FINISH: CLEAR ANODIZED ALUM. (LANE)
C1	CONCRETE SEALED WITH ANTI-GRAFFITI COATING (LANE)	G4	CLEAR GLASS GUARDRAIL (BALCONIES / ATRIUM ENCLOSURE)	H1	ARCHITECTURAL SCREEN (HERITAGE) FINISH: TO MATCH COLOUR OF ANDSITE STONE	M4	EXTRUDED METAL FRAME FINISH: ANODIZED ALUMINUM FINISH	M9	VENT / INTAKE LOUVERS FINISH: COLOUR TO MATCH CURTAIN WALL SPANDREL GLAZING
C2	ARCHITECTURAL FINISHED CONCRETE WITH REVEAL HIGH DENSITY CONCRETE (EAST FACADE)	G5	DOUBLE GLAZED STOREFRONT GLASS: CLEAR ANODIZED ALUMINUM FINISHED MULLIONS, SILICONE JOINT FOR OPERABLE (ATRIUM ENCLOSURE)	M1	CURTAIN WALL SYSTEM WITH WINDOWS AND METAL PANEL GLASS: VISION GLASS, DBL GLAZED, INSULATED, CLEAR LOW E (ONLY OPERABLE FOR MAINTENANCE) FRAME: CLEAR ANODIZED ALUMINUM, METAL PANEL: CLEAR ANODIZED ALUMINUM TO MATCH EXTRUDED FINIS. TWO FINISHES: GLOSSY & MATT (EAST FACADE)	M5	METAL FLASHING TYPE: METAL FLASHING / PANEL FINISH: GALVALUME, CHARCOAL	S1	CURTAIN WALL SPANDREL GLASS: DBL VISION GLASS INSULATED, FIRE RATED FRAME: CLEAR ANODIZED ALUMINUM FINISHED MULLIONS, SILICONE JOINT BETWEEN SPANDREL AND VISION GLASS
G1	CURTAIN WALL SYSTEM WITH PHANTOM OPERABLE WINDOW GLASS: VISION GLASS, DOUBLE GLAZED, INSULATED, CLEAR LOW E FRAME: CLEAR ANODIZED ALUMINUM FINISHED MULLIONS, SILICONE JOINT FOR OPERABLE	G6	LAMINATED GLASS CANOPY WITH EXTRUDED ALUMINUM FIN GLASS: FROSTED	M2	EXTRUDED ALUMINUM FIN (SUN SHADE) FINISH: CLEAR ANODIZED ALUMINUM FINISH (ON SOUTH AND WEST FACADES)	M6	METAL MECHANICAL LOOHER FINISH: CLEAR ANODIZED ALUM. (LANE)	T1	EXTERIOR STONE CLADDING GRAVELITE AND BASALT FINISHES (LANE)

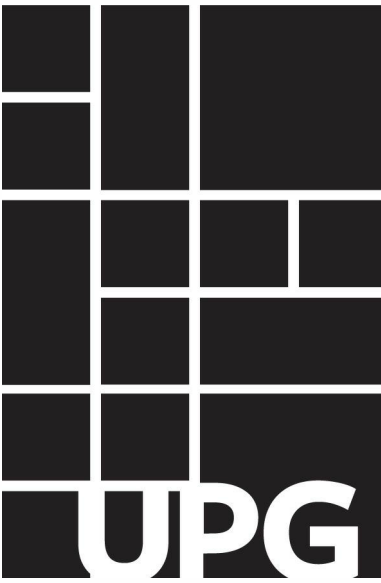

Architects Designers Planners

Oceanic Plaza
1066 West Hastings Street
Suite 1900
Vancouver, British Columbia
Canada V6E 3X1
T. 604.687. 2990
F. 604.687. 1771
MCMParhitects.com



Musson
Cattell
Mackey
Partnership