

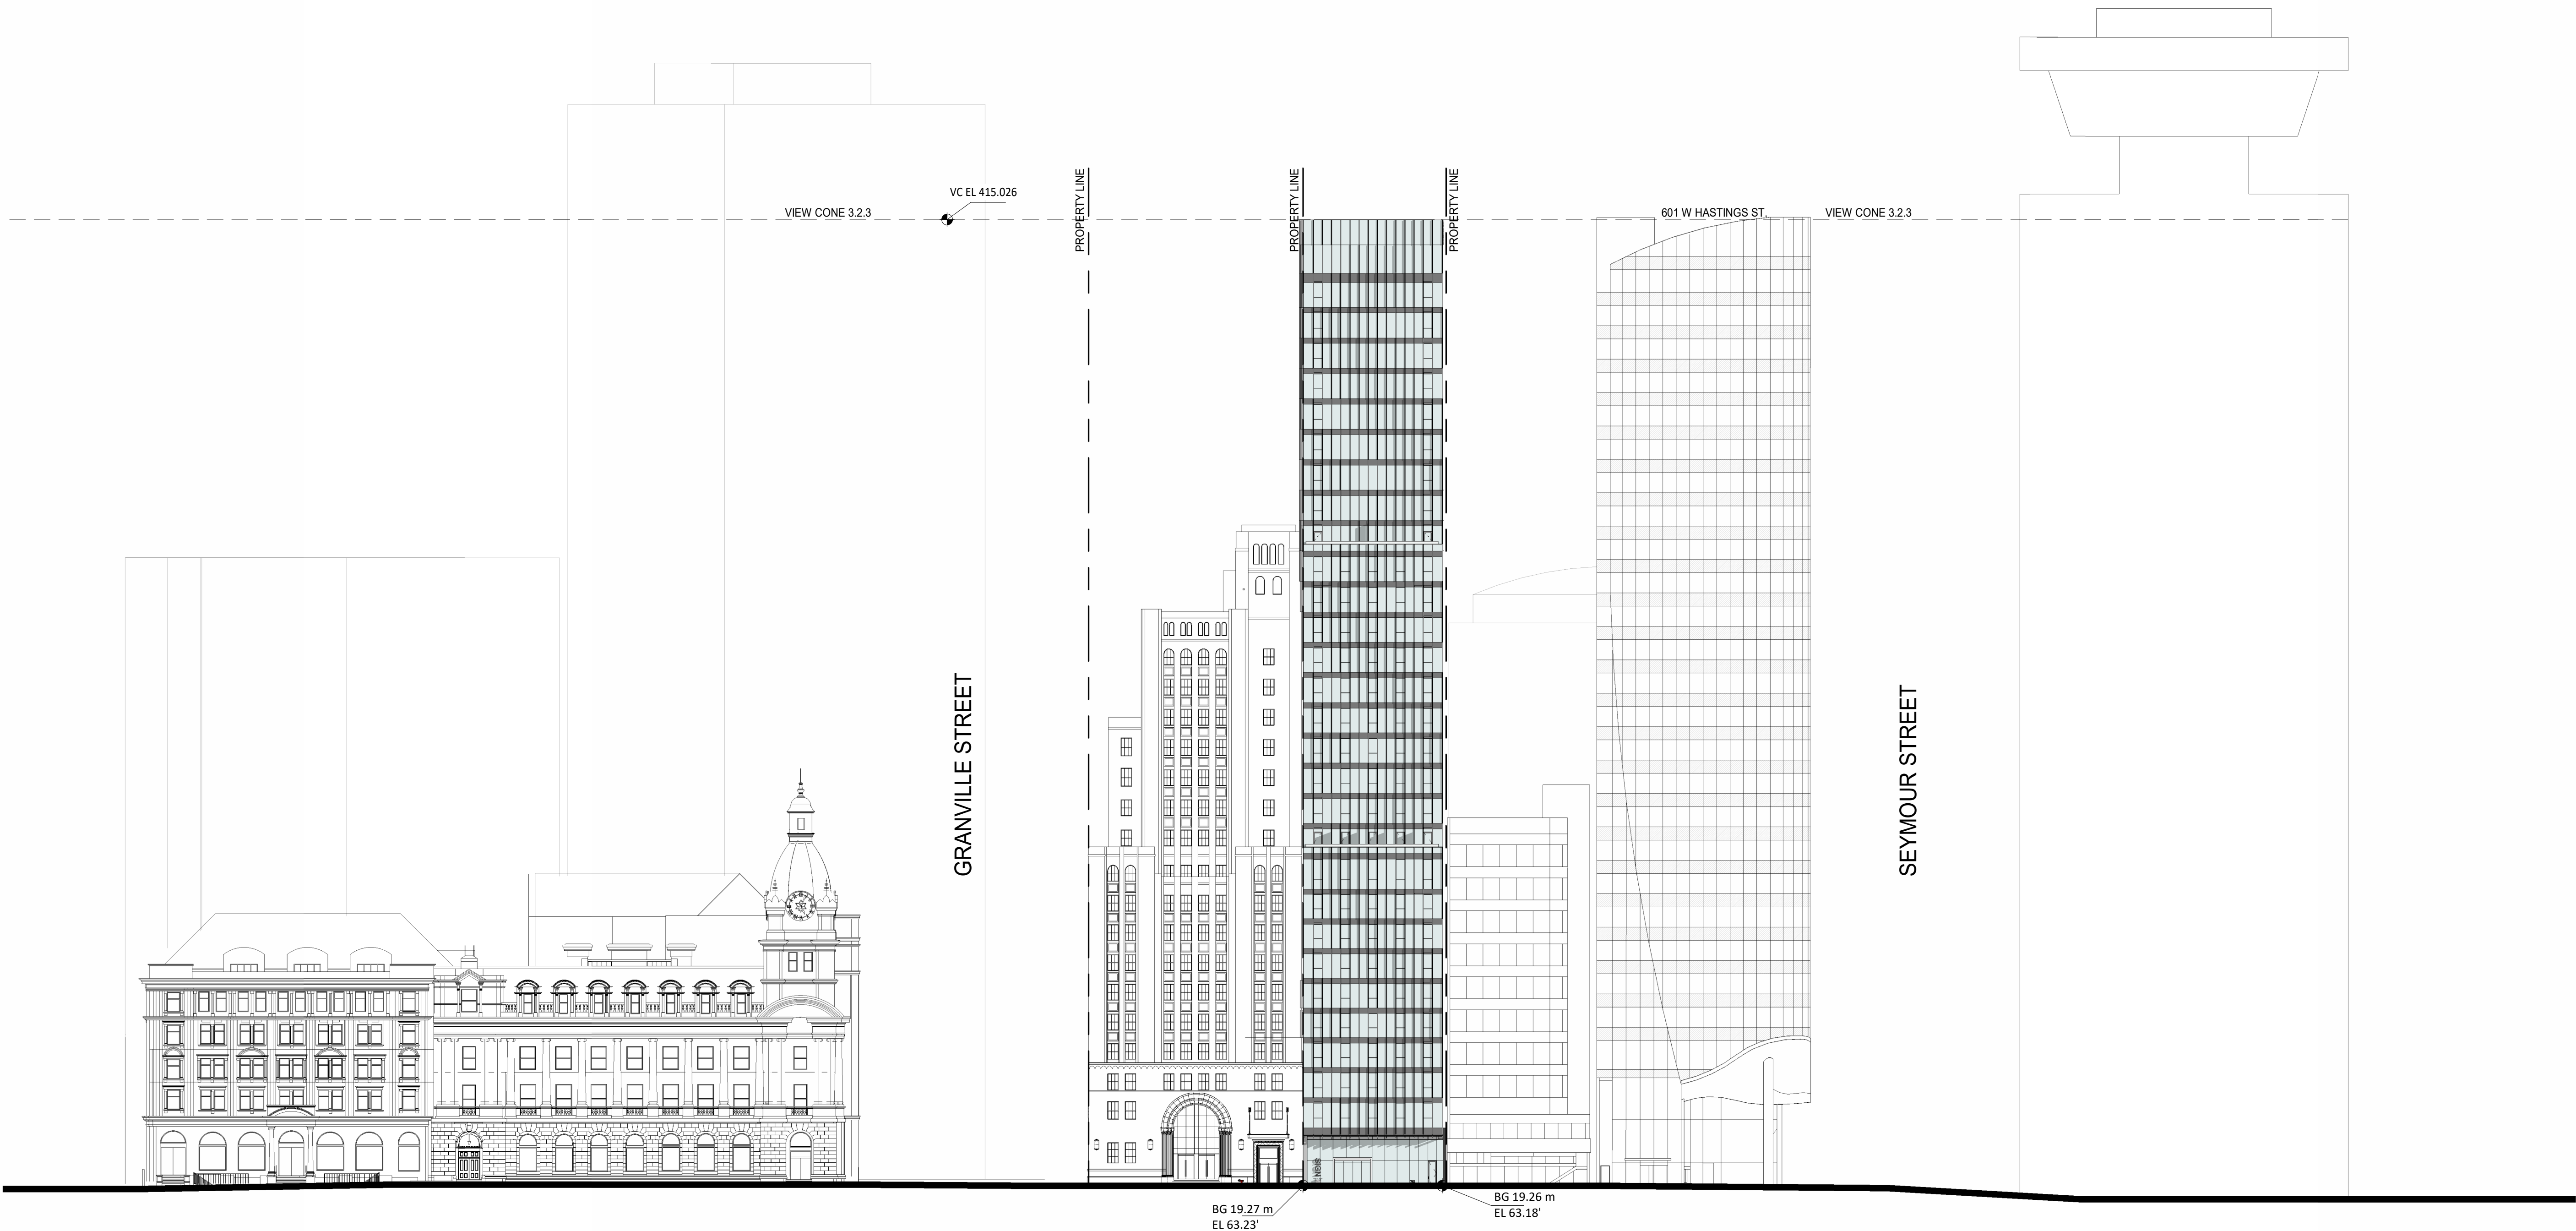


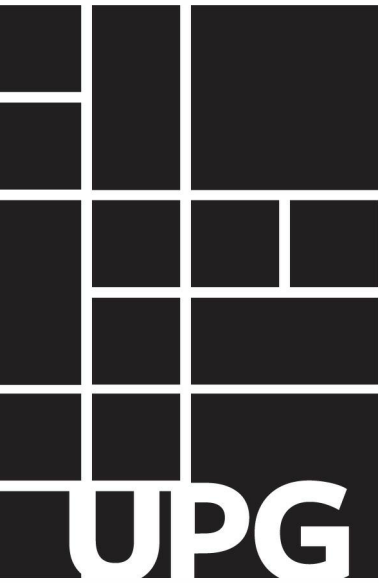

1 SOUTH STREETScape
A-306 SCALE: 1/32" = 1'-0"

1	2026-06-12	ISSUED FOR DP
#	YYYY-MM-DD	REVISION

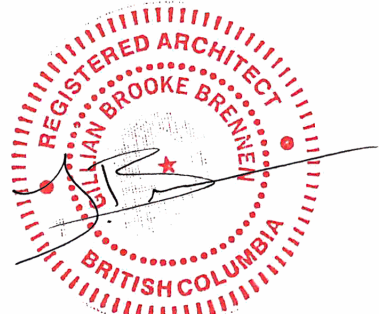

2026-06-24
Seal

665 W. HASTINGS
HOTEL & OFFICE

665 West Hastings Street,
Vancouver BC

Project
STREETSCAPE W
HASTINGS

Drawing

Scale 1/32" = 1'-0"

Project 226018

Sheet
A-306

