

MATERIAL SCHEDULE Xx	
1a.	HEAVY-GAUGE ASPHALT SHINGLE ROOFING
1b.	STANDING SEAM METAL ROOFING
2a.	SPLIT-FACE GRANITE w/ CAST-CONCRETE CAP
2b.	CEDAR SHINGLE SIDING (Painted)
3.	CEDAR TRIM, RAILINGS & COLUMNS (Painted)
4a.	WOOD DOORS & WINDOWS (Painted)
4b.	CARRIAGE-STYLE WOOD O/H DOOR (Painted)
5a.	U-SHAPE METAL GUTTERS & DOWNSPOUTS
5b.	WALL-MOUNTED LIGHT FIXTURE

 
MATERIAL NOTES:

ALL FASCIA & TRIM TO BE SMOOTH FINISH AND PAINTED AS PER SPEC'D

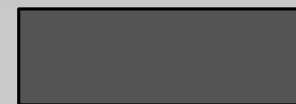
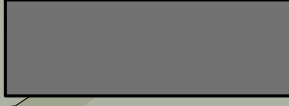
ALL SOFFIT TO BE "V" GROOVE CEDAR (PAINTED)

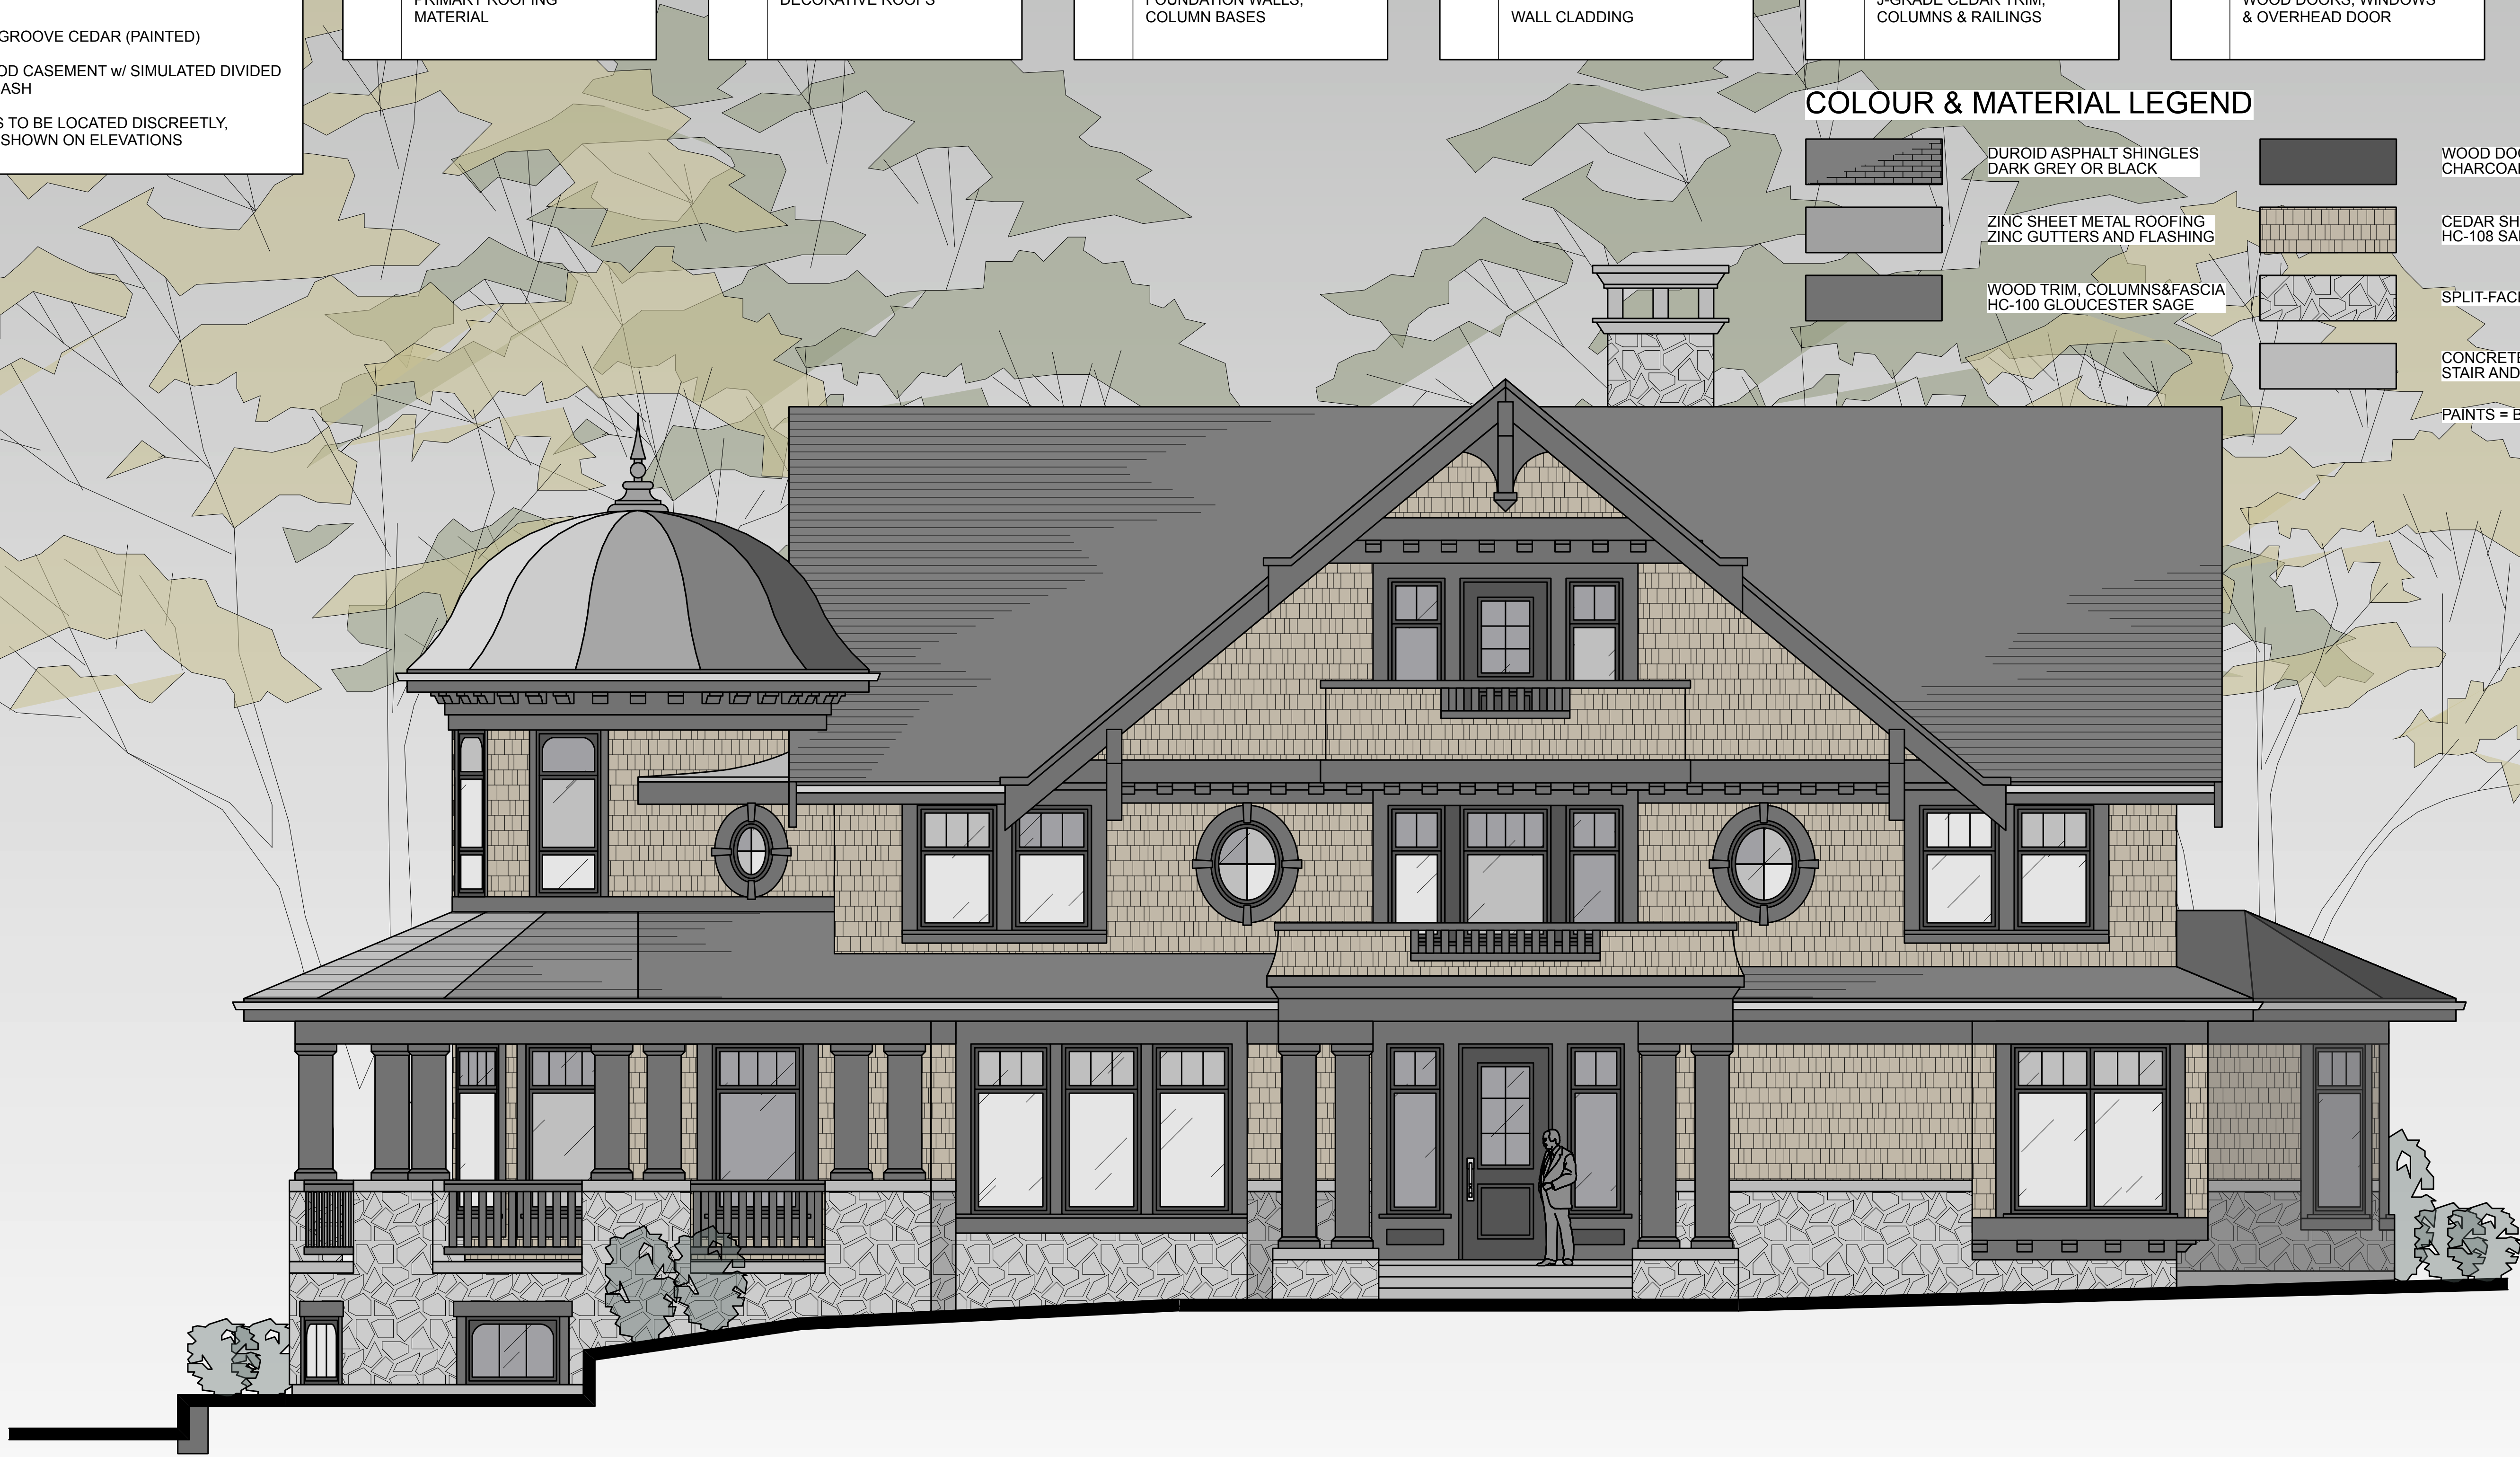
WINDOWS TO BE WOOD CASEMENT w/ SIMULATED DIVIDED LITES & BALANCED SASH

RAINWATER LEADERS TO BE LOCATED DISCREETLY, UNLESS OTHERWISE SHOWN ON ELEVATIONS

	1a. HIGH-PROFILE ASPHALT SHINGLES PRIMARY ROOFING MATERIAL		1b. STANDING SEAM METEAL ROOFING DECORATIVE ROOFS		2a. SPLIT-FACE GRANITE, RANDOM-ASHLAR FOUNDATION WALLS, COLUMN BASES		2b. CEDAR SHINGLES PAINTED HG-108 SANDY HOOK GRAY WALL CLADDING		3. PAINTED HC-100 GLOUCESTER SAGE J-GRADE CEDAR TRIM, COLUMNS & RAILINGS		4. CHARCOAL GREY WOOD DOORS, WINDOWS & OVERHEAD DOOR		5-A U-SHAPE METAL GUTTERS TYPICAL
---	--	--	---	---	--	---	---	---	--	---	--	---	---

COLOUR & MATERIAL LEGEND

	DUROID ASPHALT SHINGLES DARK GREY OR BLACK		WOOD DOORS & WINDOWS CHARCOAL GREY
	ZINC SHEET METAL ROOFING ZINC GUTTERS AND FLASHING		CEDAR SHINGLE SIDING PAINTED HC-108 SANDY HOOK GRAY
	WOOD TRIM, COLUMNS&FASCIA HC-100 GLOUCESTER SAGE		SPLIT-FACE GRANITE
			CONCRETE/STONE STAIR AND COPING
PAINTS = BENJAMIN MOORE			



01	DP APPLICATION	05-01-2026
NO.	REVISION	DATE
LEYLAND ARCHITECTURE INC. Suite 1, 1864 West 1st Avenue Vancouver, B.C., Canada V6J 1G5 Tel: (604) 736-1419 Fax: (604) 736-9493		
REGISTERED ARCHITECT HANNAH LEYLAND 2026-10-01		
This drawing, as an instrument of service, is the property of the architect and may not be reproduced without the permission of the architect. All designs and other information shown on this drawing are for use on the specified project only, and shall not be used otherwise without the written permission of the architect. Written dimensions on this drawing shall have precedence over scaled dimensions. All dimensions on the project must be checked by the contractor. This drawing is not to be used for construction purposes until countersigned.		
DRAWN	KW	DATE 05-01-2026
SCALE	AS NOTED	
LIU RESIDENCE 1837 HOSMER AVENUE VANCOUVER, BC		
PROJECT		
JOB #		
COLOURS & MATERIALS		
DRAWING TITLE		
REVISION	DRAWING # A0-3	